BOSTON PUBLIC LIBRARY
3 9999 10105 374 0
M3/B16
PW
83/2
Maps 1-4

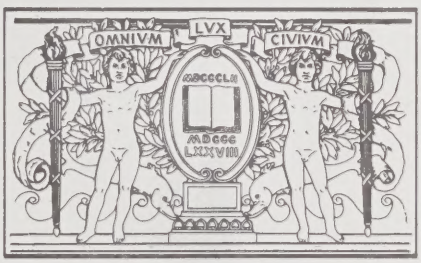

BOSTON
PUBLIC
LIBRARY

SCOTIA ST. STATION

MINOT ST. STATION

KNEELAND ST. STATION

NEW BOSTON STATION

SOUTH BAY INCINERATOR SITE

CHARLES

COMMON

BOSTON HARBOR

FITZGERALD EXPRESSWAY

EXHIBIT : B (DEC. 7, 1982)

STEAM DISTRIBUTION INDEX MAP OF THE CITY OF BOSTON

m3/B16
Pw
83/2
Map 1 of 4

BOSTON CITY HOSPITAL

COMMONWEALTH OF MASSACHUSETTS

CITY OF BOSTON PUBLIC WORKS DEPT SOUTH BAY INCINERATOR

CITY OF BOSTON TRAFFIC COMMISSION

CITY OF BOSTON FIRE DEPT HEADQUARTERS

CITY OF BOSTON BRIDGE SERVICE

EXHIBIT E DEC. 7, 1982

CITY OF BOSTON
PLAN OF SOUTH BAY INCINERATOR SITE AND SURROUNDING SITES SHOWING TRAFFIC ACCESS AND PROXIMITY TO EDISON STEAM LOOP
SCALE (APPROX 1" = 100'

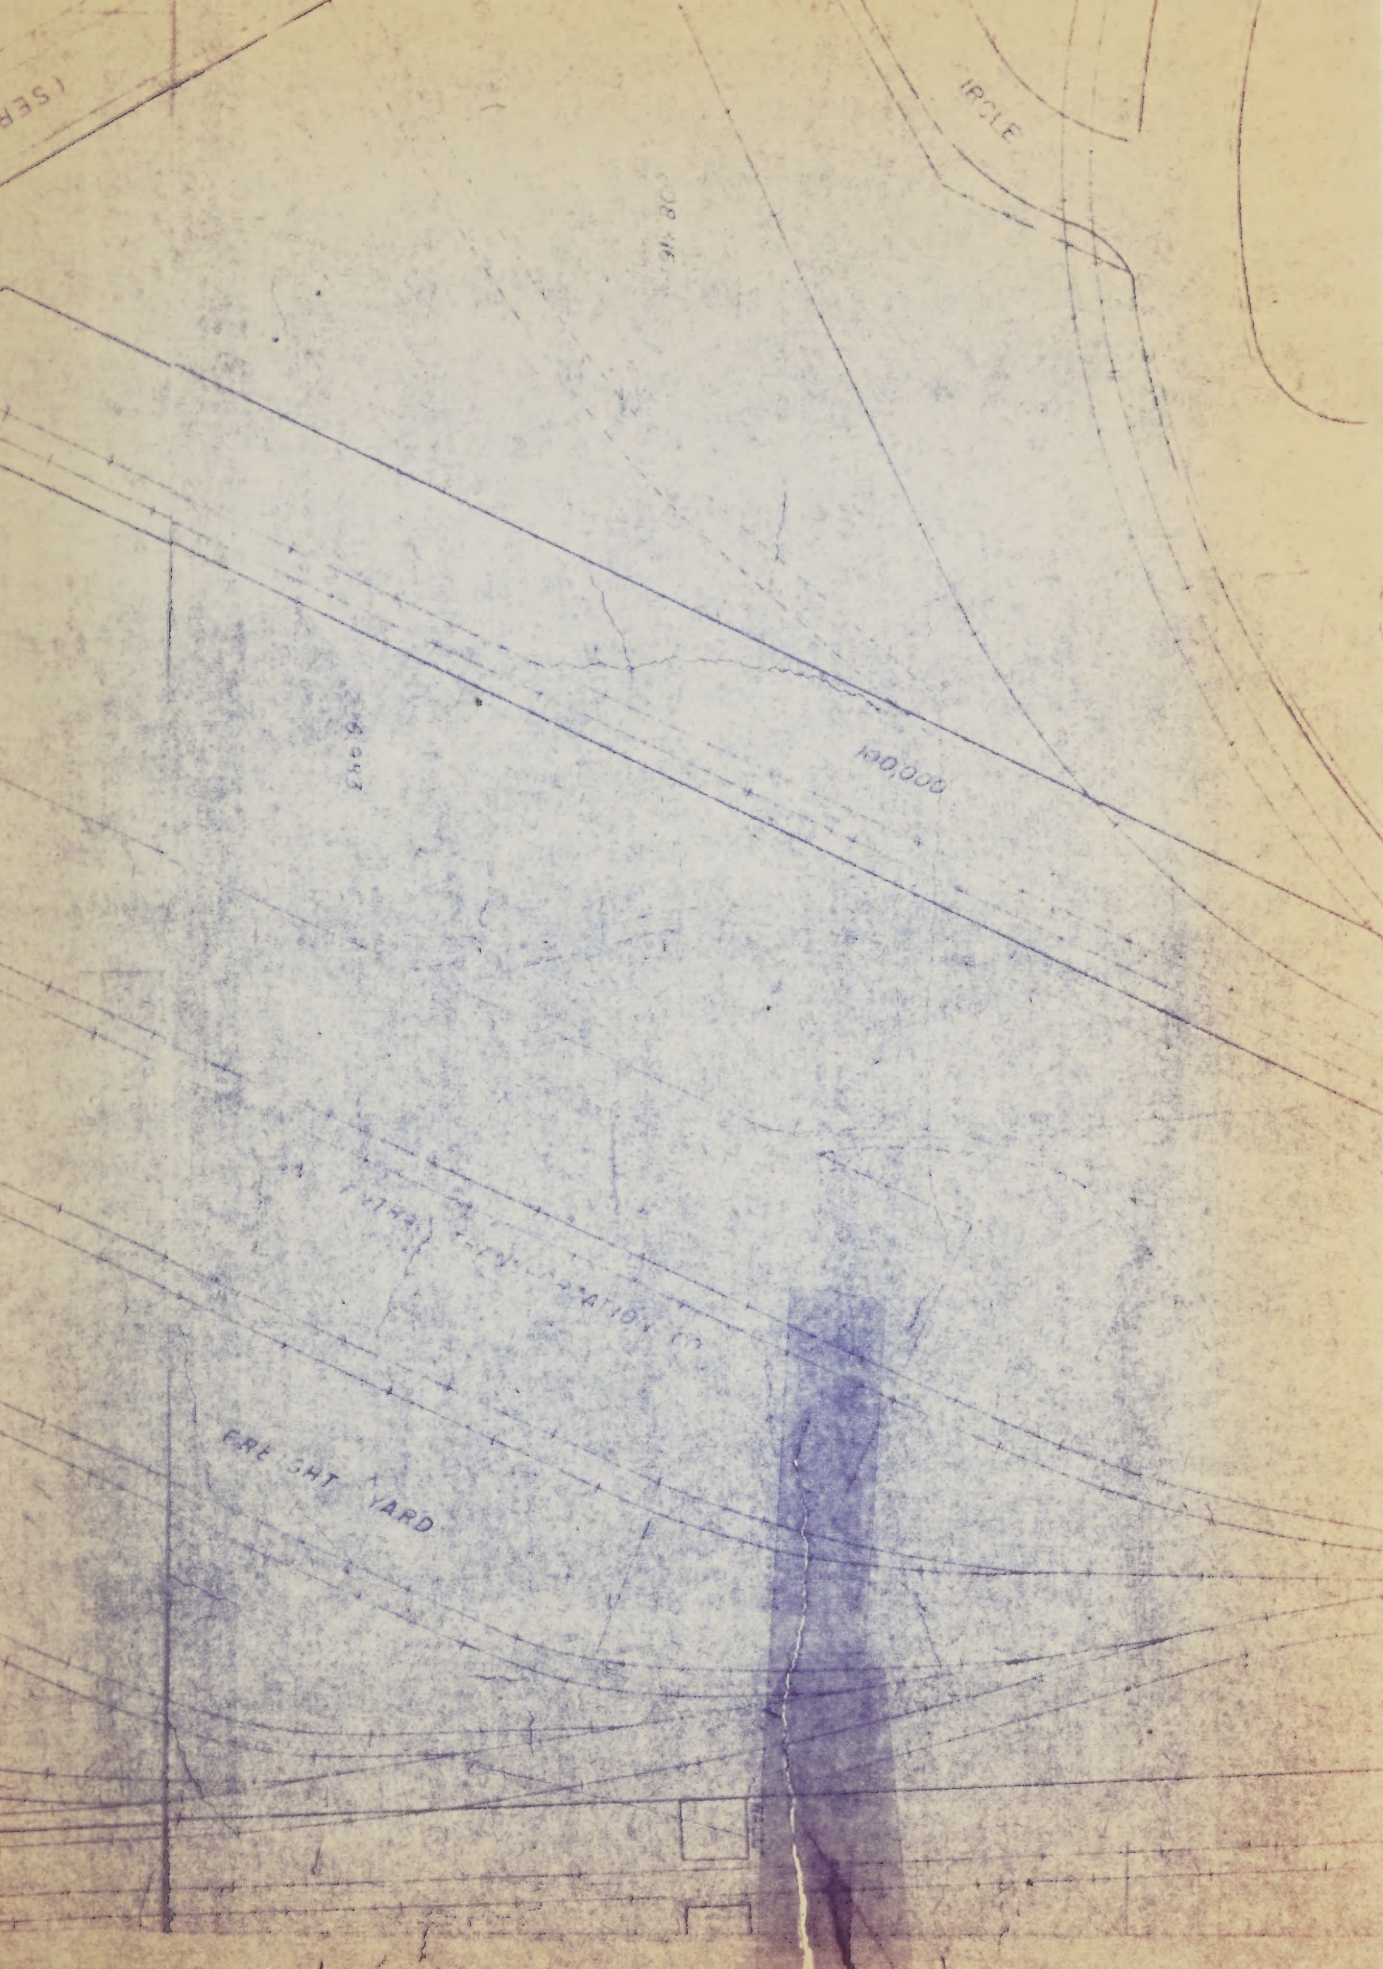
IRCLE
100,000
FREIGHT YARD

SOUTH BAY
INCINERATOR
EXHIBIT F
12/7/82
20N-12E

BIT F
12/7/82
20N-12E

COMMONWEALTH OF MASS.
120,864 sq. ft

CITY OF BOSTON
148,195 sq. ft

STACK

EXISTING INCINERATOR

659.81

CONDITION UNKNOWN

LAYOUT PLAN L-8988

(1) (2) (3)

LIMITED ACCESS

ENTRANCE RAMP

EXIT

BOSTON

BRADSTON ST TWO WAY

STATE (MHW) STEAM LINE

BRADSTON (PUBLIC) ST

EX. 12" WATER

EX. 12" SEWER

SOUTH BAY AVENUE

SEWER FLOW

EX. 16" WATER

EX. 12" SEWER

EX. 16" DRAIN

LIMITED ACCESS

(PUBLIC) TWO WAY

(PRIVATE) TWO WAY

SPUR TRACK EASEMENT MBTA

MIDDLE

SOUTHAMPTON (PUBLIC) STREET ONE WAY ←

THROUGH A SEWER MH

NOTE: DIMENSIONS AND AREAS ARE FROM ASSESSING DEPT. RECORDS

EXHIBIT A

DATE: DEC. 7, 1982

CITY OF BOSTON PUBLIC WORKS DEPT
ENGINEERING DIVISION
SOUTH BAY AVENUE
SOUTHAMPTON STREET
ROXBURY

SCALE: 1 IN. = 50 FT